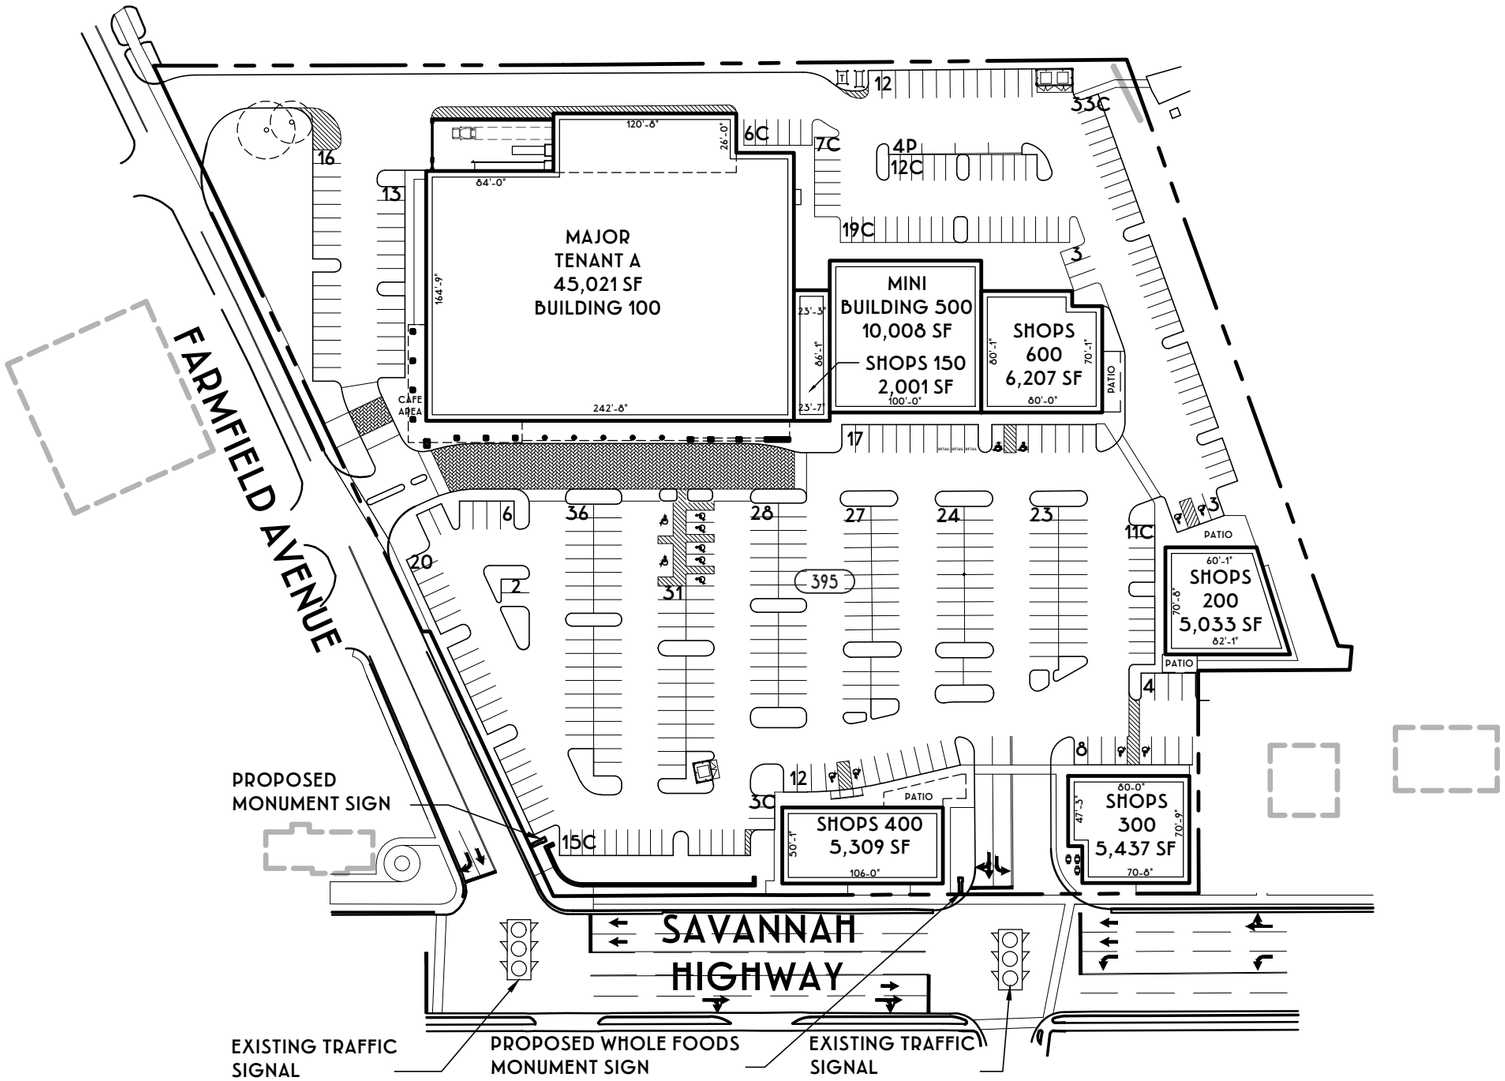


# PROJECT DATA OVERALL

## RETAIL BUILDINGS

| | | |
|---|---|---|
| MAJOR TENANT A | 45,021 | SF |
| SHOPS/MINI | 33,995 | SF |
| **TOTAL PROJECT AREA** | 79,016 | SF |

## RETAIL PARKING

| | | |
|---|---|---|
| MAJOR A PARKING REQ'D (3.33/1,000 SF) | 150 | SPACES |
| SHOPS PARKING REQ'D (5.0/1,000 SF) | 170 | SPACES |
| TOTAL PARKING REQUIRED | 320 | SPACES |
| TOTAL PARKING PROVIDED | 395 | SPACES |
| PARKING RATIO PROVIDED | 5.00 | /1,000 SF |

S.J. COLLINS enterprises
WWW.SJCOLLINSENT.COM
770-692-8300

PROJECT
**WEST ASHLEY STATION**
CHARLESTON, SC

DRAWING
SP.15 - PHASE II

DATE
09.29.21

1 / SP.15 SITE PLAN
SCALE: 1" = 100'

N 0' 50' 100' 200'